SHEET 8 OF 9 SHEETS

STRATA LOTS 1, & 50 to 55, SIXTH FLOOR.

STRATA PLAN KAS 3027

SCALE 1:250 (All distances are shown in metres)

0m 5m 10m 15m 20m

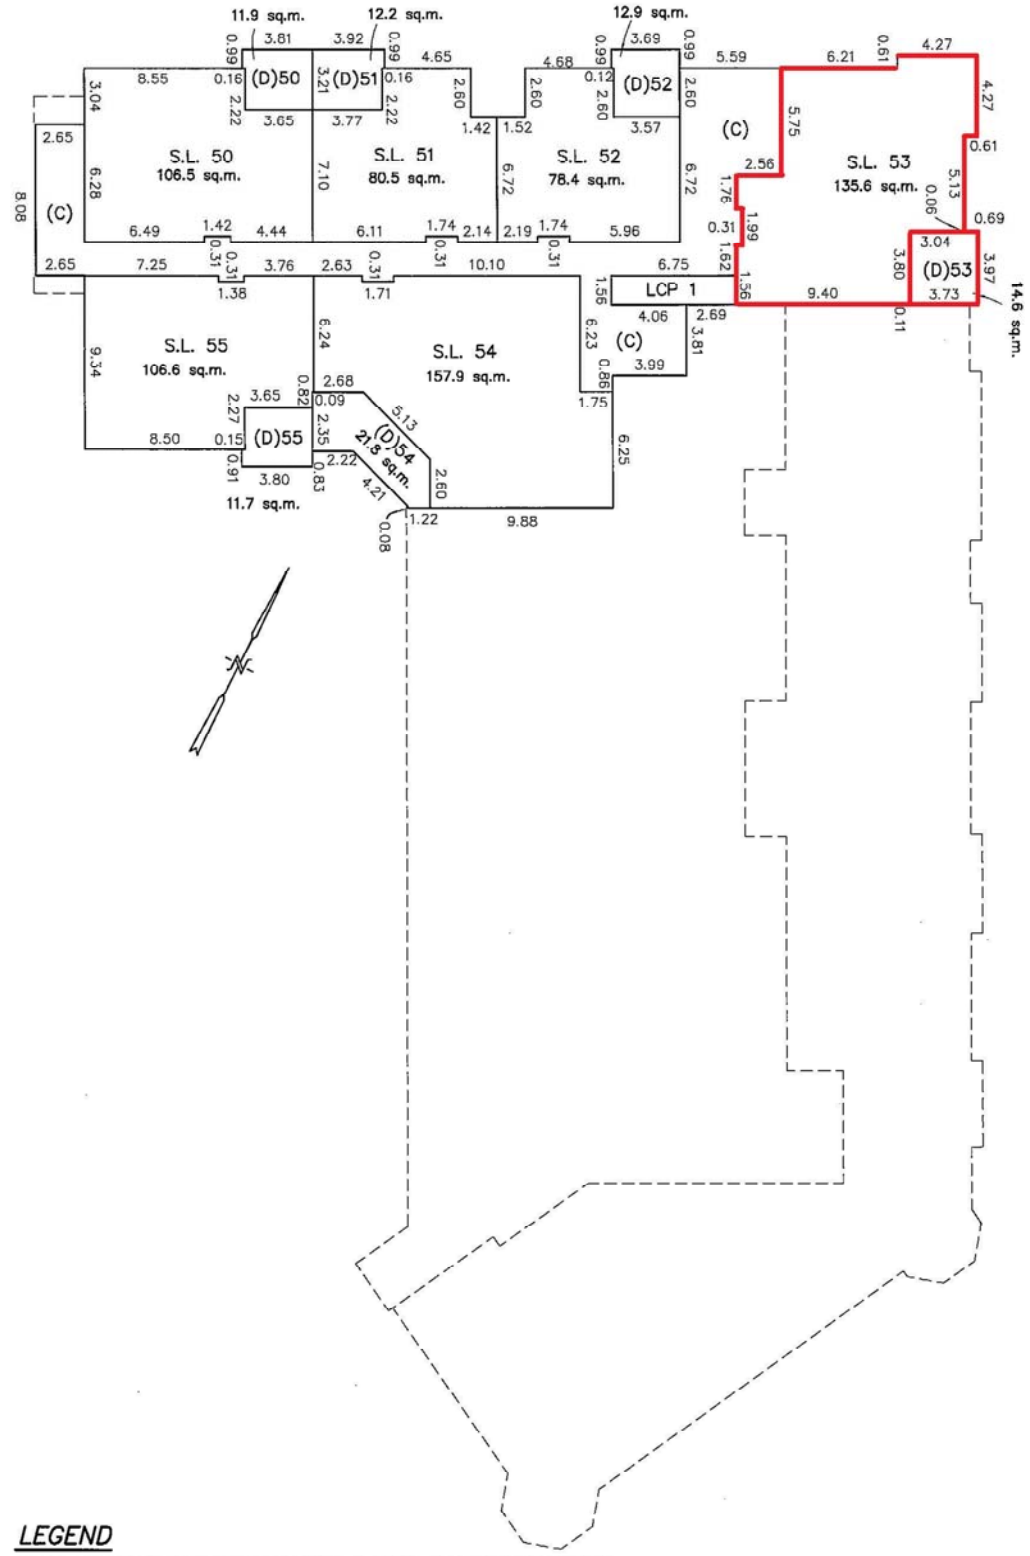

LEGEND

STRATA LOTS DEFINED BY CENTRE OF WALLS & DECKS OR EQUIVALENT THEREOF

S.L. – DENOTES STRATA LOT
Pt. } DENOTES PART OF STRATA LOT
(C) DENOTES COMMON PROPERTY
LCP DENOTES LIMITED COMMON PROPERTY FOR STRATA LOT
(D) DENOTES DECK PART OF STRATA LOT

FILE 23398n

DATED THIS 27th DAY OF MARCH, 2006.

J.R. SHORTT, B.C.L.S.