PLAN SHOWING BUILDING ON LOT 38, PLAN KAP46101, SEC. 23, TP. 9, O.D.Y.D.

SCALE 1 : 300

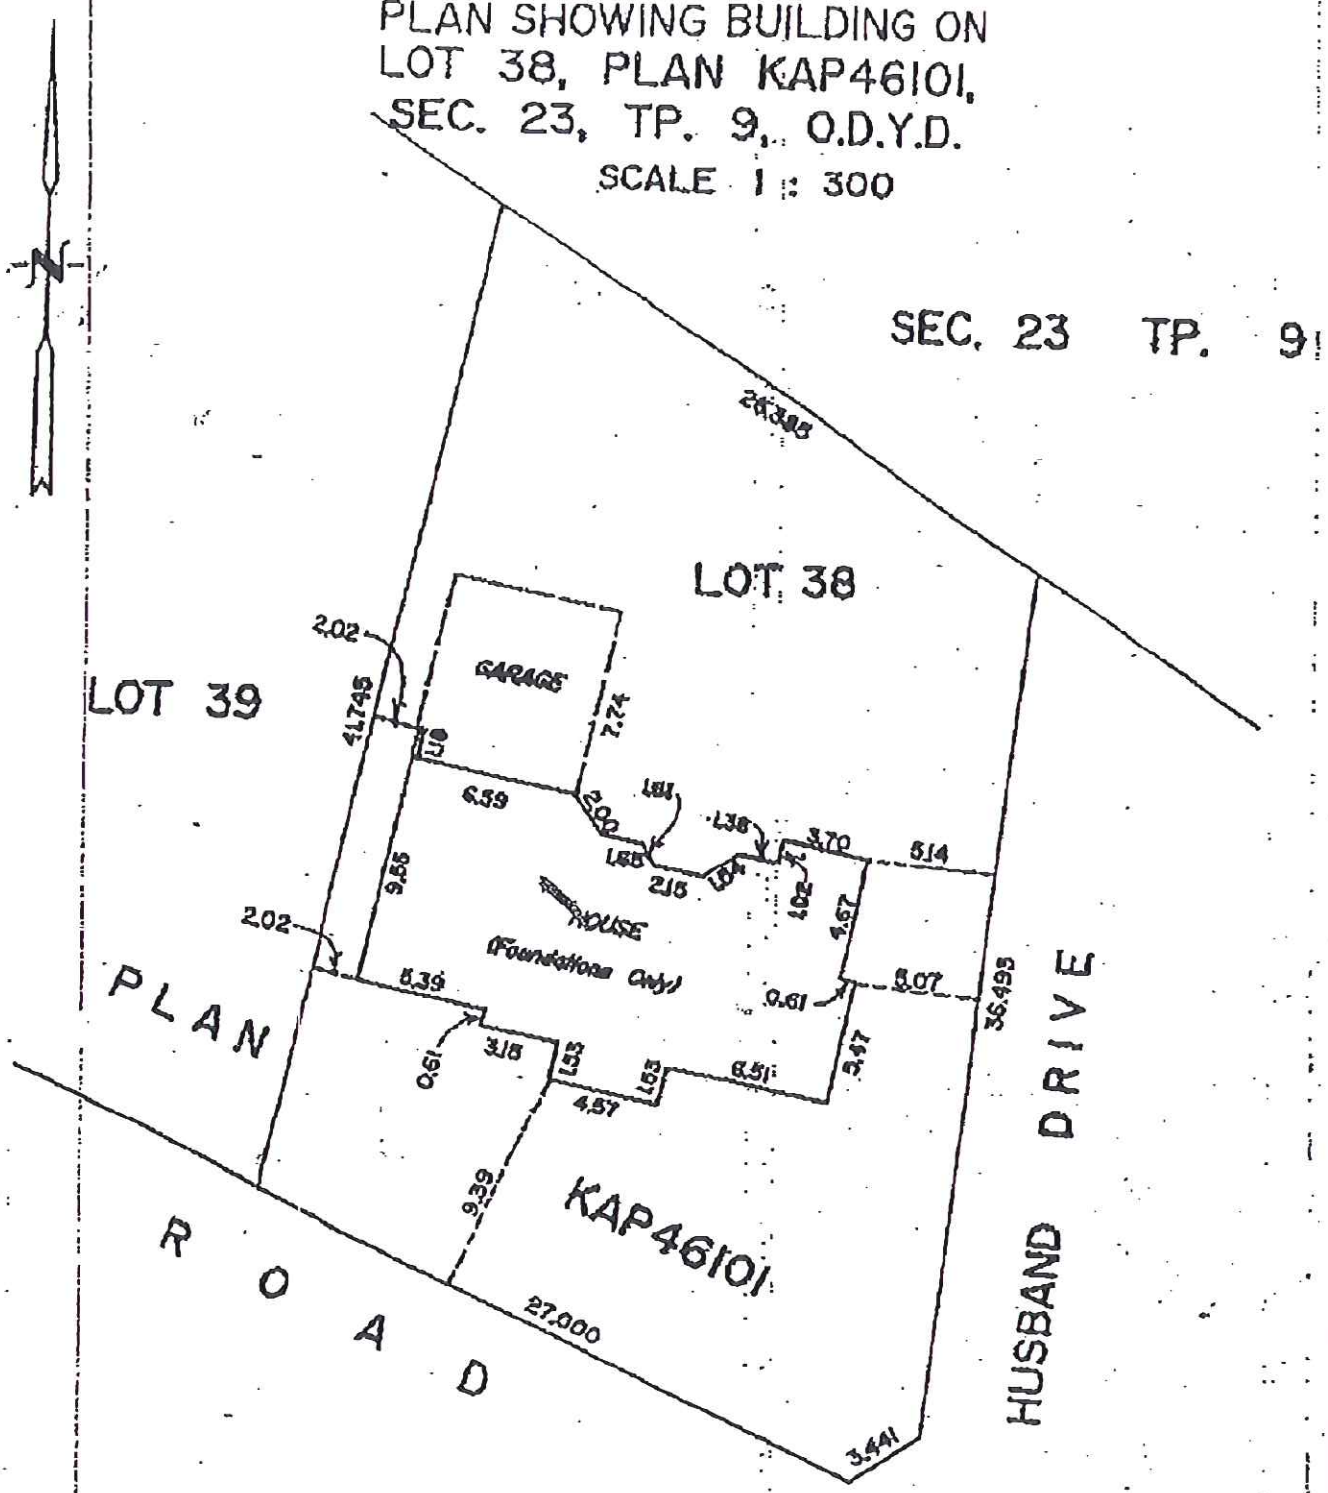

THIS PLAN IS PREPARED FOR THE USE OF: GARY KEEHAN AND THE PROTECTION OF THE MORTGAGEE, AND IS NOT TO BE USED FOR THE LOCATION OF PROPERTY LINES, WE ACCEPT NO RESPONSIBILITY FOR ANY UNAUTHORIZED USE.

© RUSSELL N. SHORTT B.C.L.S. 1992.

I HEREBY CERTIFY THAT THE BUILDING LOCATED ON THE ABOVE LOT IS SITUATED AS SHOWN.

DATED THIS 26TH DAY OF OCTOBER 1992.

R.N. SHORTT B.C.L.S.
(INVALID IF NOT ORIGINALLY SEALED)

RUSSELL N. SHORTT
British Columbia Land Surveyor
2801-32nd. STREET, VERNON, B.C. Phone 545-0511
FAX: 545-2741
FILE No. 18815
F.B. 867 Pg. 54.