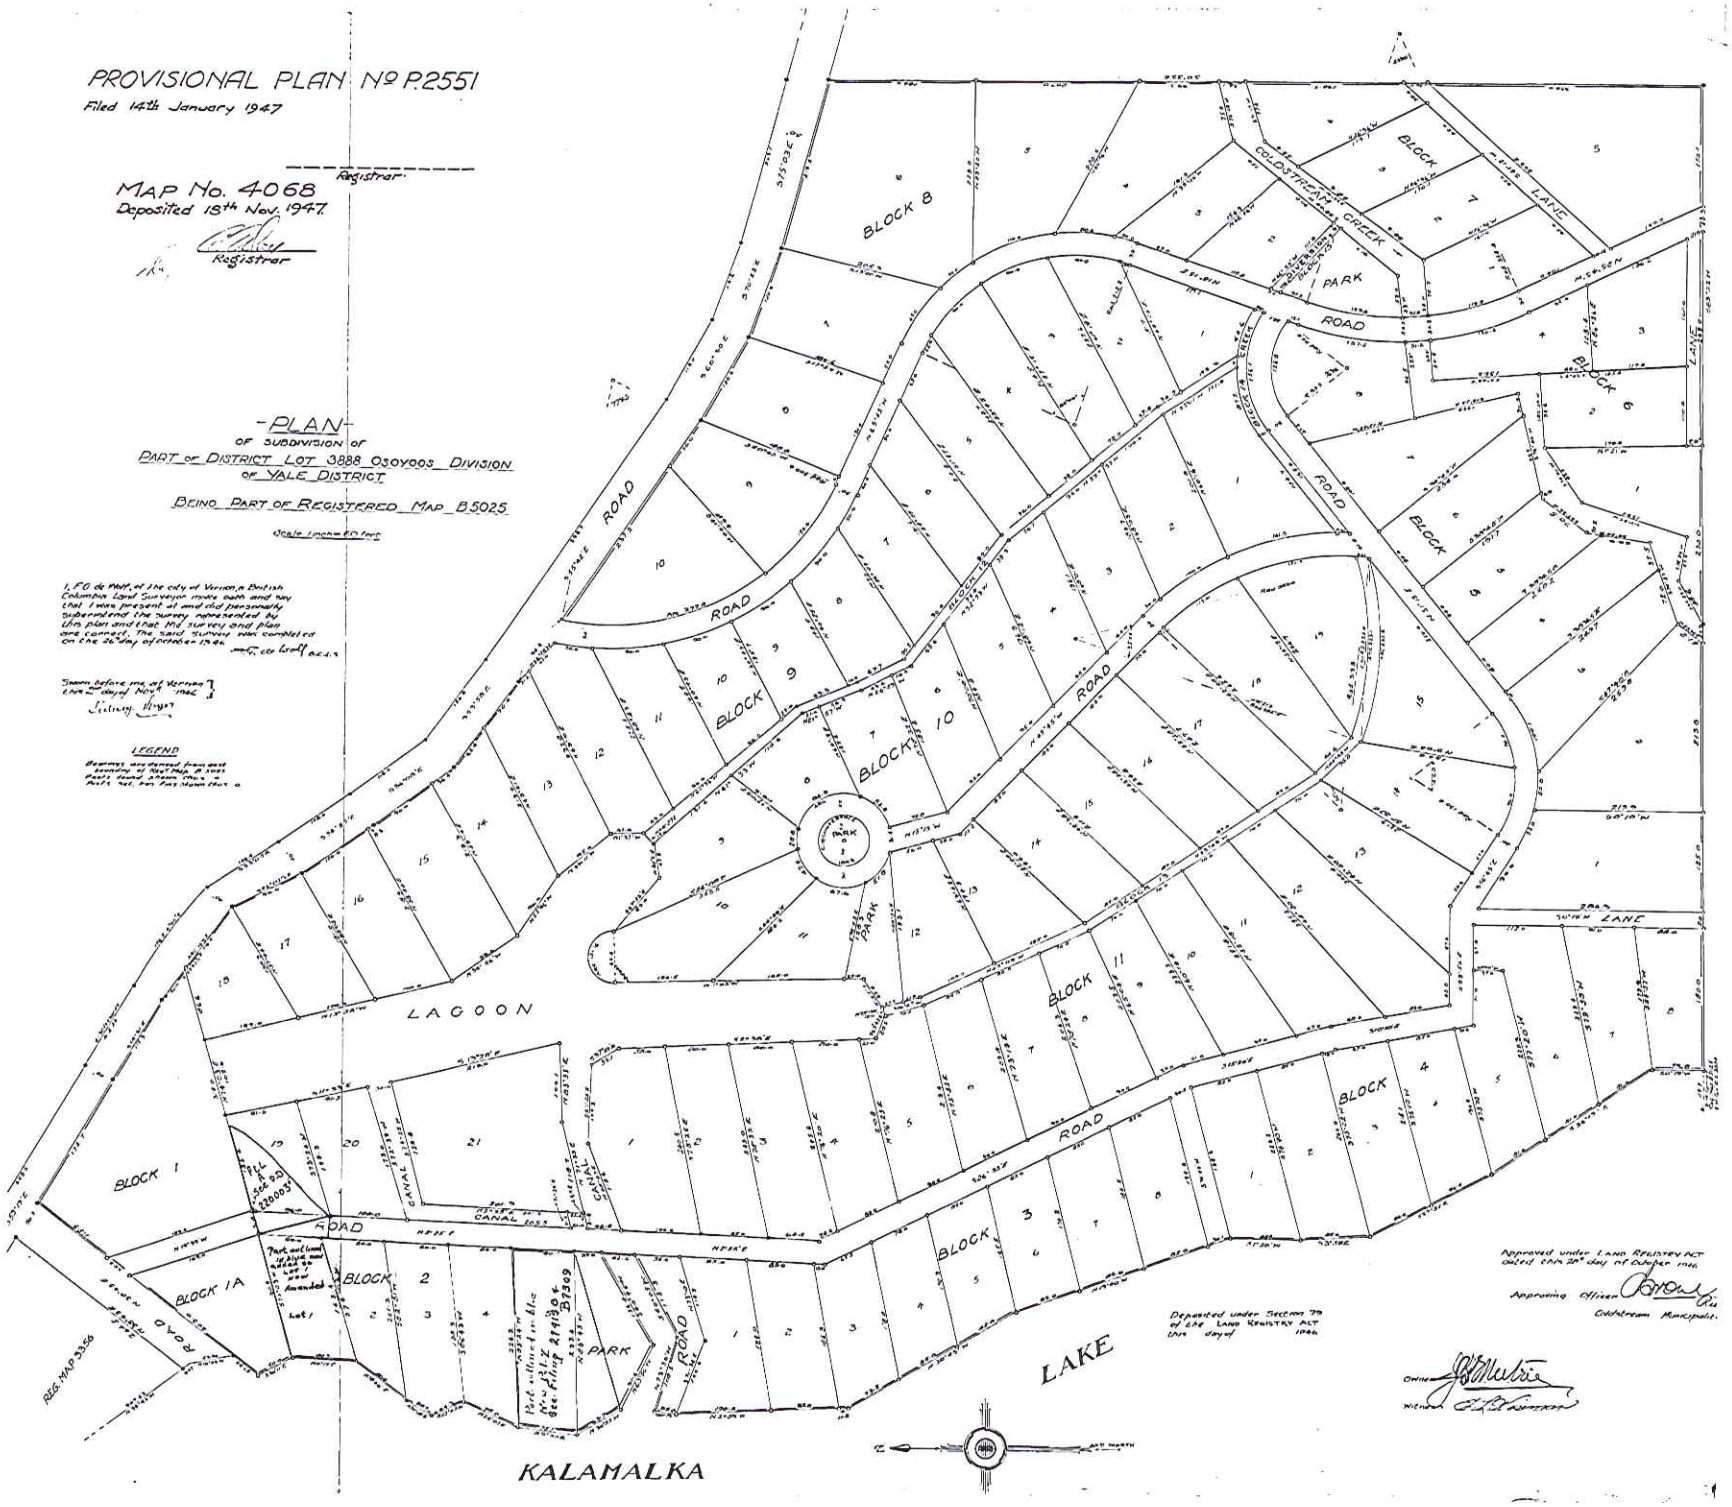
PROVISIONAL PLAN No P.2551
Filed 14th January 1947
Registrar
MAP No. 4068
Deposited 18th Nov. 1947
Registrar
-PLAN-
OF SUBDIVISION OF
PART OF DISTRICT LOT 3888 OSOYOOS DIVISION
OF YALE DISTRICT
BEING PART OF REGISTERED MAP B5025
LEGEND
BLOCK 1
BLOCK 1A
BLOCK 2
BLOCK 3
BLOCK 4
BLOCK 5
BLOCK 6
BLOCK 7
BLOCK 8
BLOCK 9
BLOCK 10
BLOCK 11
PARK
ROAD
LAGOON
LAKE
KALAMALKA
COLDSTREAM CREEK
CANAL
REG. MAP 3356
Approved under LAND REGISTRY ACT
Approving Officer
Coldstream Municipality
Deposited under Section 79
of the LAND REGISTRY ACT
this day of 1946